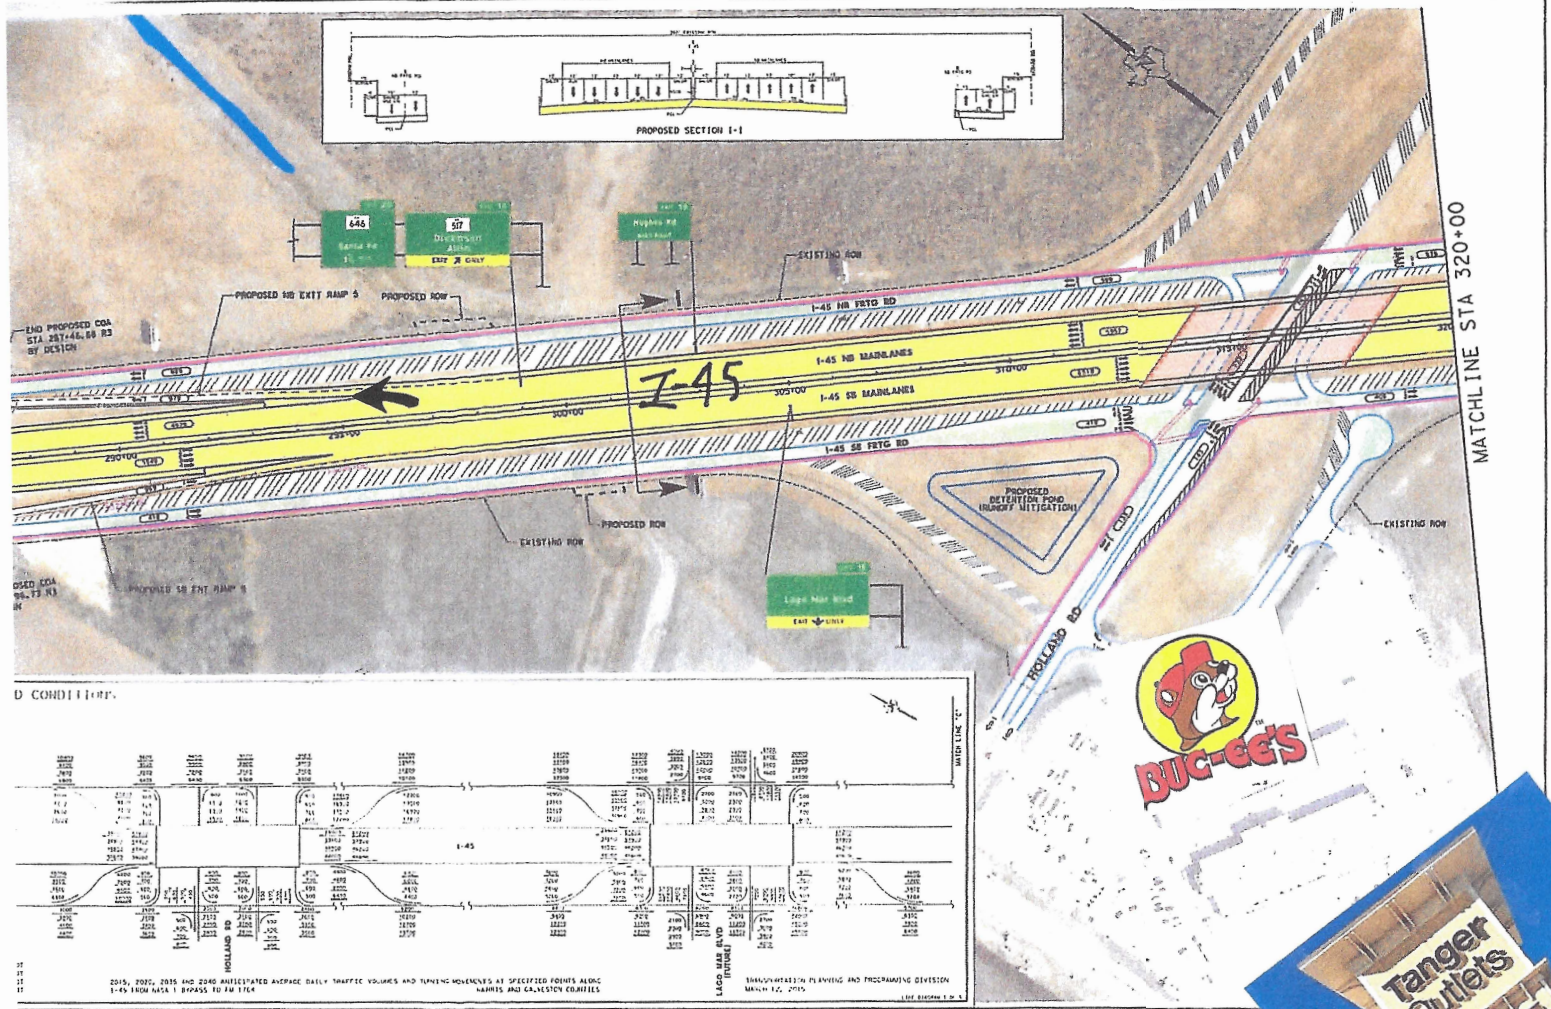

PROPOSED HORIZONTAL ALIGNMENTS

PROPOSED I-45 ℄

PROPOSED NB ENTRANCE RAMP 4

PROPOSED NB EXIT RAMP 4

PROPOSED NB ENTRANCE RAMP 5

PROPOSED SB ENTRANCE RAMP 4

PROPOSED SB EXIT RAMP 4

PROPOSED SB ENTRANCE RAMP 5

PROPOSED SB EXIT RAMP 5

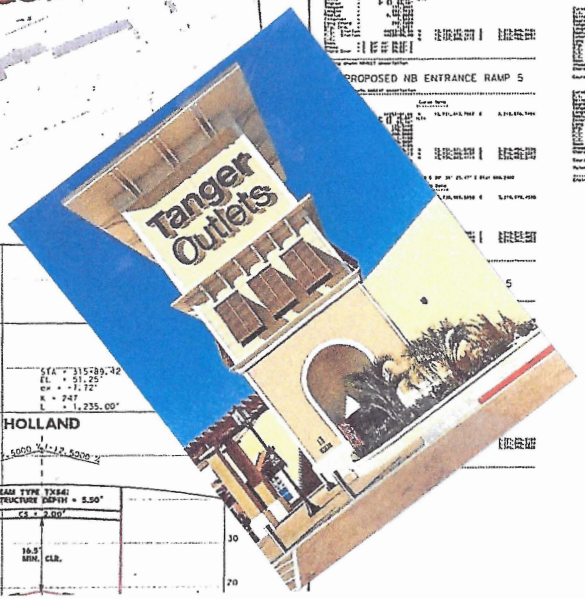
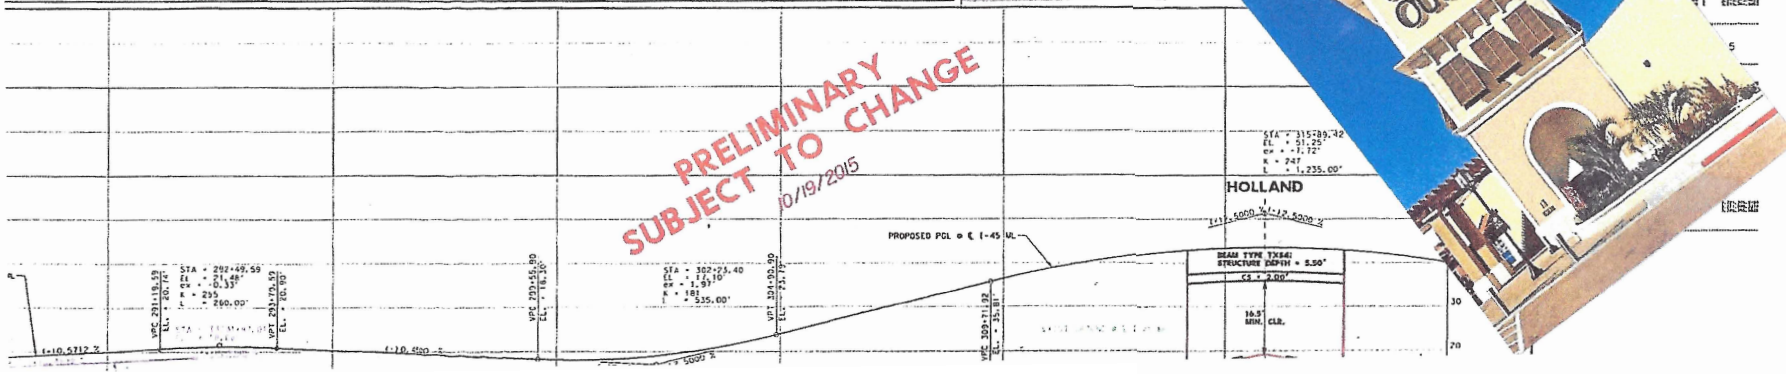
PRELIMINARY
SUBJECT TO CHANGE
10/19/2015